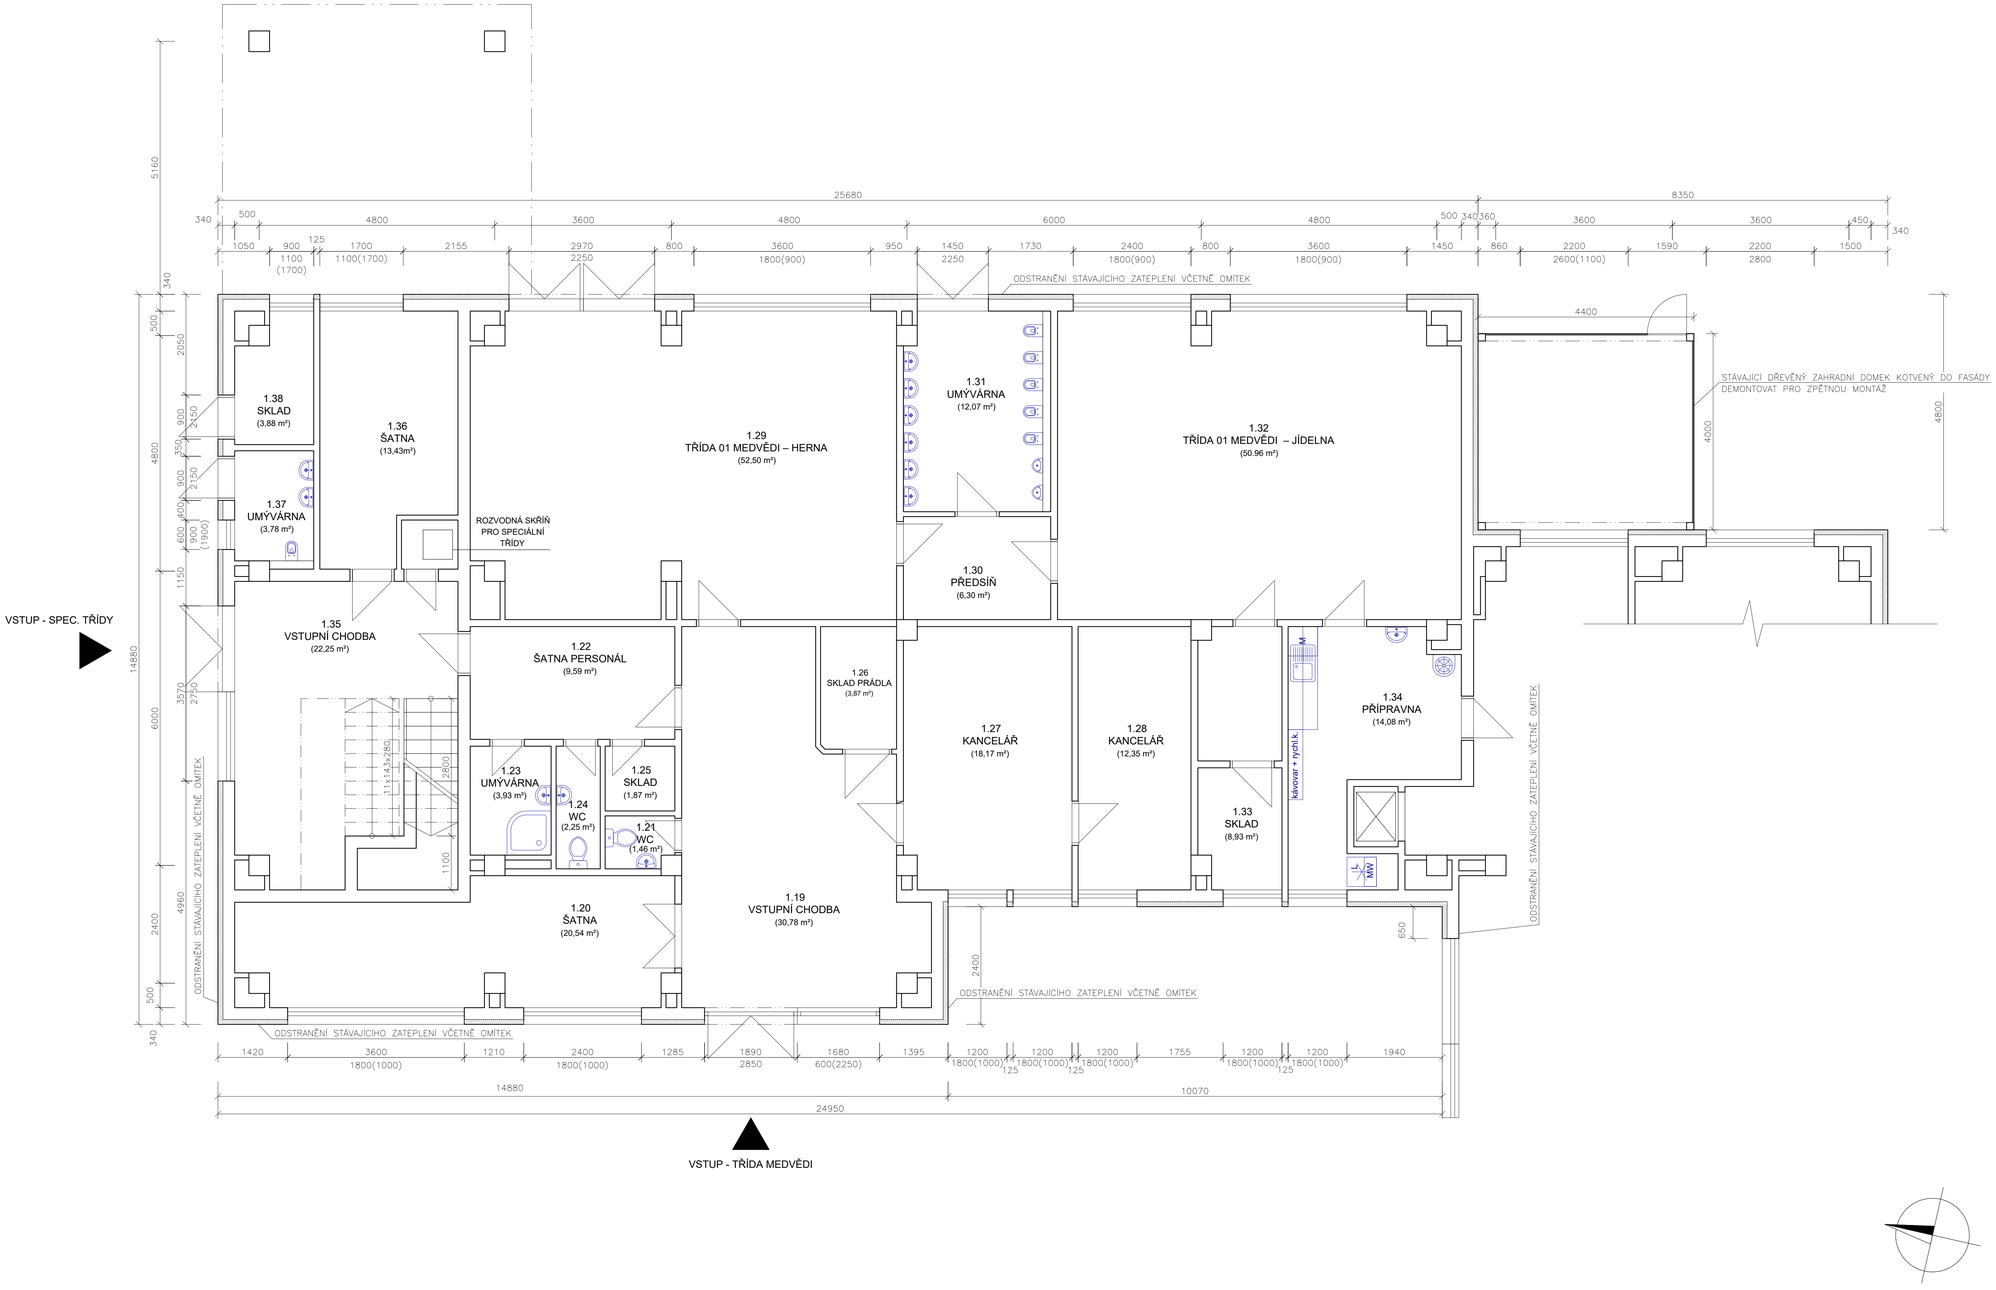

LEGENDA:	
	STÁVAJÍCÍ KONSTRUKCE
	TEPELNÁ IZOLACE – EPS tl.100mm

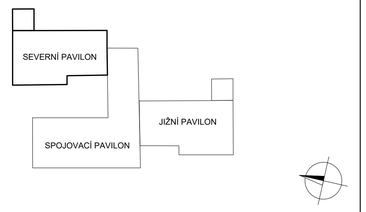

JTSK	±0,000 = vztažena k podlaze 1.NP		© RH-ARCH 2021

This drawing specification is our property for which we reserve all rights, including those relating to patents or registered designs. It must not be reproduced or used therwise or available to any third party without our prior permission in writing.

datum:	změna:	zakreslil:	index:

RH-ARCHITEKTI s.r.o.
Vltavská 207/20, CZ-15000 Praha 5
IČO: 27154483, DIČ: CZ27154483
E-mail: info@rh-architekti.cz, www.rh-architekti.cz

architekt:	RH-ARCH	kontroloval:	Ing.arch. Radim HUCL
kreslil:	Dorota KOVÁČOVÁ	odp.projektant:	Ing.arch. Radim HUCL

akce:	SNÍŽENÍ ENERGETICKÉ NÁROČNOSTI OBJEKTU MŠ Trojdílná 1117/18 150 00, Praha 5 – Košíře				
investor:	Městská část Praha 5, nám. 14. října 4, 150 22 Praha 5				IČO:00063631
stupeň:	DPS	archivní číslo	RH A-388	archivní index:	DPS STST-01
měřítko:	1 : 50	formát:	5x2 A4	datum:	05.2021
obsah:	STÁVAJÍCÍ STAV PŮDORYS 1.NP SEVERNÍ PAVILON				
číslo kopie:					číslo výkresu: STST-01